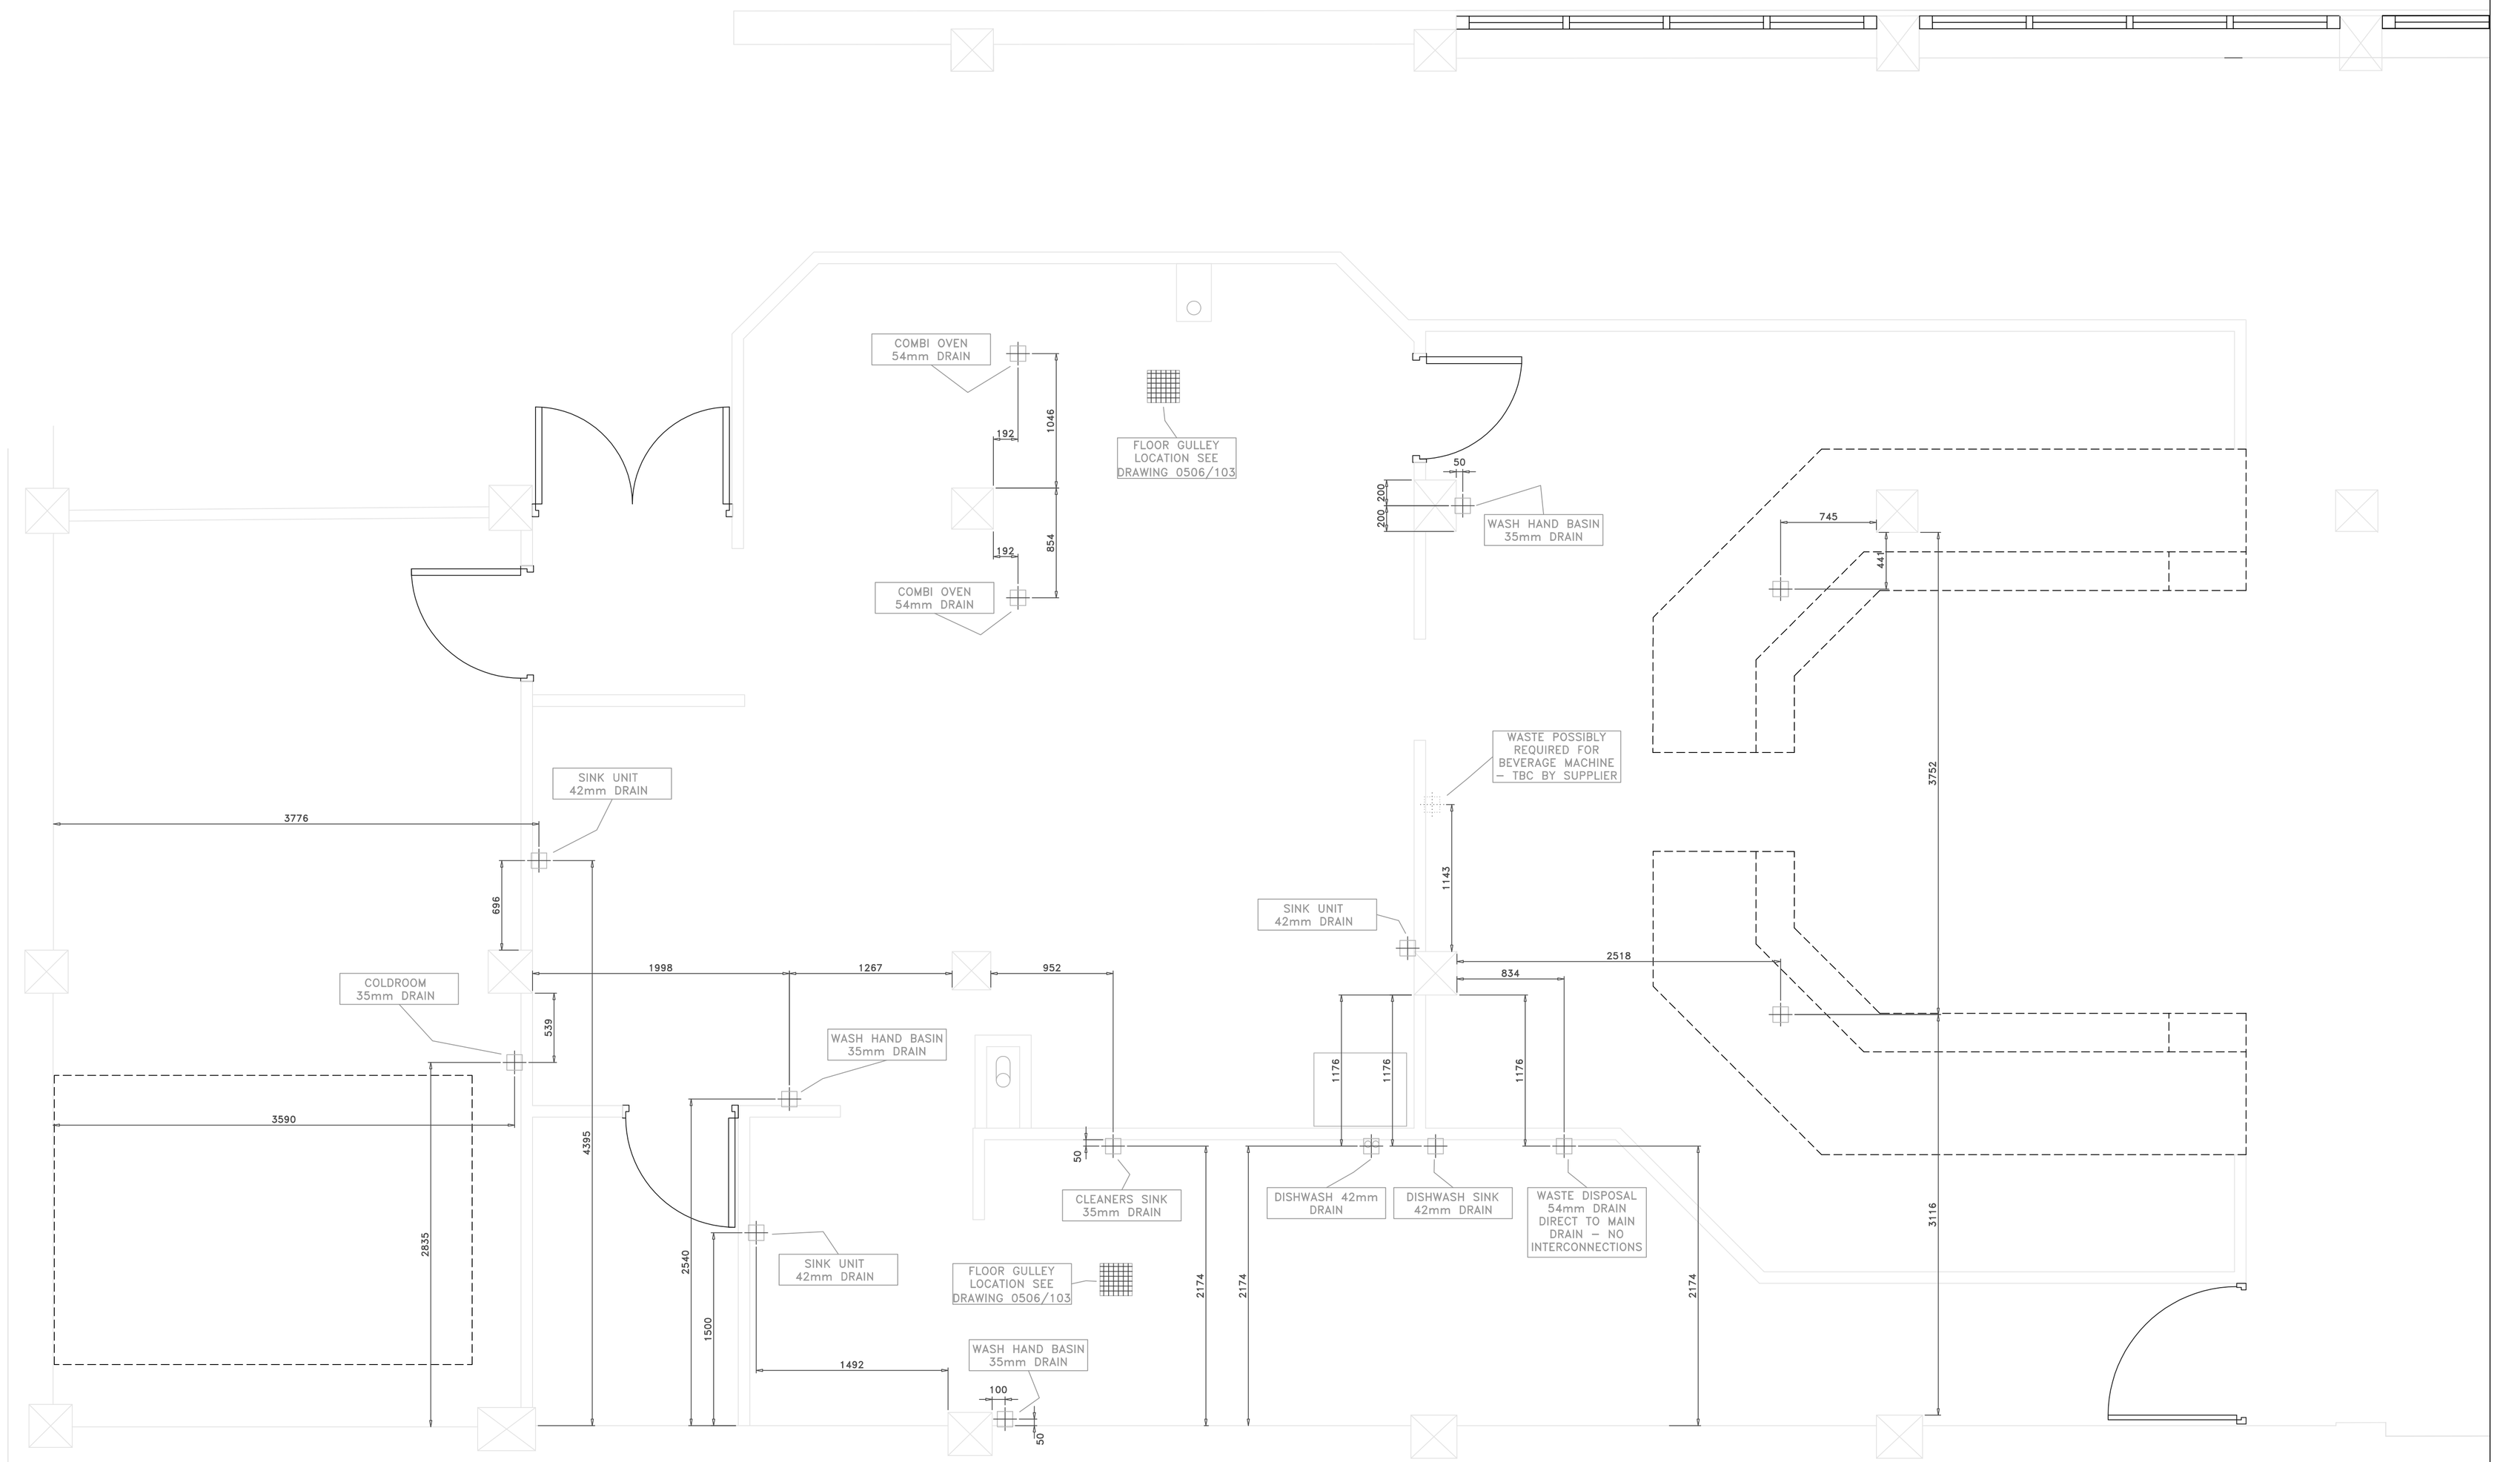

DRAINAGE POSITIONS ARE
SUGGESTED ONLY.

ALL DIMENSIONS ARE
FINISHED WALL DIMENSIONS.

WALL FINISH – WHITE ROCK

ACTUAL DRAIN FINISHES TO
BE CONFIRMED ON SERVICE
ELEVATION DRAWINGS

DRAWING TO SUIT SITE
SURVEY TAKEN 11.08.05

GENERAL NOTES

ALL SERVICES SHOWN ARE BASED UPON CURRENT MANUFACTURERS RECOMMENDATIONS AND MAY BE SUBJECT TO OCCASIONAL CHANGES.

ALL SERVICES SUPPLIES ARE TO BE FITTED WITH RELEVANT ISOLATING VALVES / STOPCOCKS / SWITCHES, AS APPLICABLE TO CONFORM TO THE LATEST & MOST CURRENT REGULATIONS.

ALL ISOLATORS / ISOLATING VALVES/ STOPCOCKS / SWITCHES, AS APPLICABLE TO BE SUPPLIED, SUPPLIED & FITTED BY OTHERS, UNLESS OTHERWISE STATED.

ALL ISOLATORS SHOWN ARE SUGGESTED LOCATIONS.

ALL WATER STORAGE TANKS / CISTERNS / BREAK TANKS, ARE TO BE INSTALLED TO CONFORM TO THE LATEST & MOST CURRENT REGULATIONS, AND ARE TO BE SIZED, SITED, SUPPLIED & FITTED BY OTHERS

SERVICE SYMBOLS.

- electrical connection.
- electrical isolator
- switch socket outlet
- switched spur
- gas connection
- hot water connection
- cold water connection
- waste outlet
- postmix python
- refrigeration line
- steam connection
- holes through floor slab

SCALE 1:25	DRAWN JB	NUMBER
DATE	CHECKED	FILE

REVISION NOTES

CLIENT

TITLE

FOR DESIGN APPROVAL ONLY

THIS DRAWING SHOULD NOT BE USED FOR SERVICE DETAILS OR FOR CONSTRUCTIONAL DIMENSIONING PURPOSES